RED BARN SUBDIVISION ADDRESS PLAT FILING NO. 2

A SUBDIVISION, LOCATED IN THE EAST HALF SECTION 24, TOWNSHIP 3 NORTH, RANGE 68 WEST OF THE 6TH P.M., TOWN OF MEAD, COUNTY OF WELD, STATE OF COLORADO

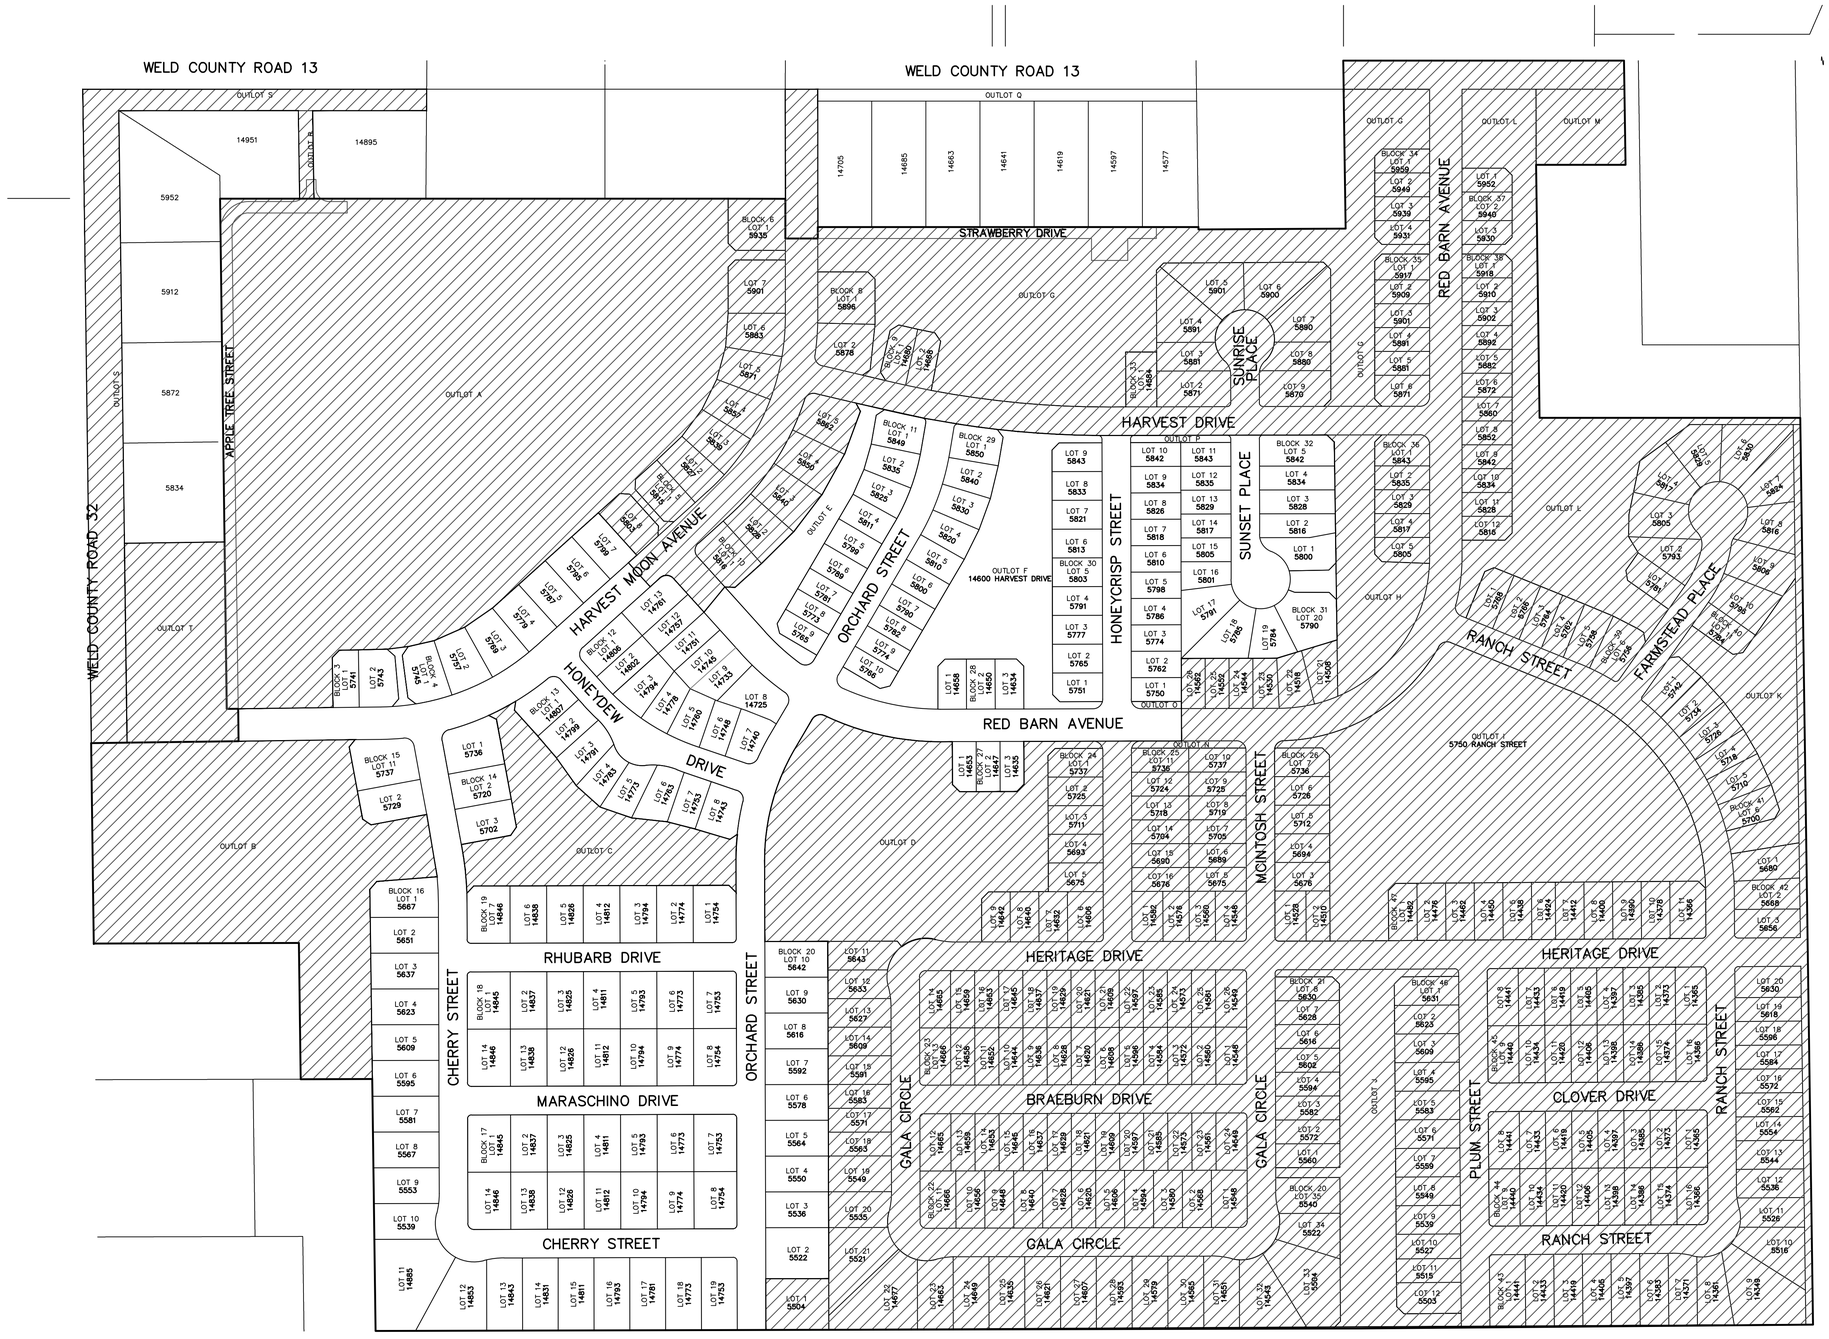

0 150' 300'
SCALE: 1" = 150'

RED BARN METROPOLITAN DISTRICT BOUNDARIES

NO.	DATE	DESCRIPTION	BY
1	12/19/24	METRO DISTRICT BOUNDARIES	CDG

Rocky Ridge Civil Engineering
420 21st Ave, Suite 101
Longmont, CO 80501
303.651.6626
http://rockyridgecivil.com

RED BARN SUBDIVISION

ADDRESS PLAT

JOB NO	CAD NO	DATE
723-1	7231APLAT2	12/19/24

SHEET NO

1